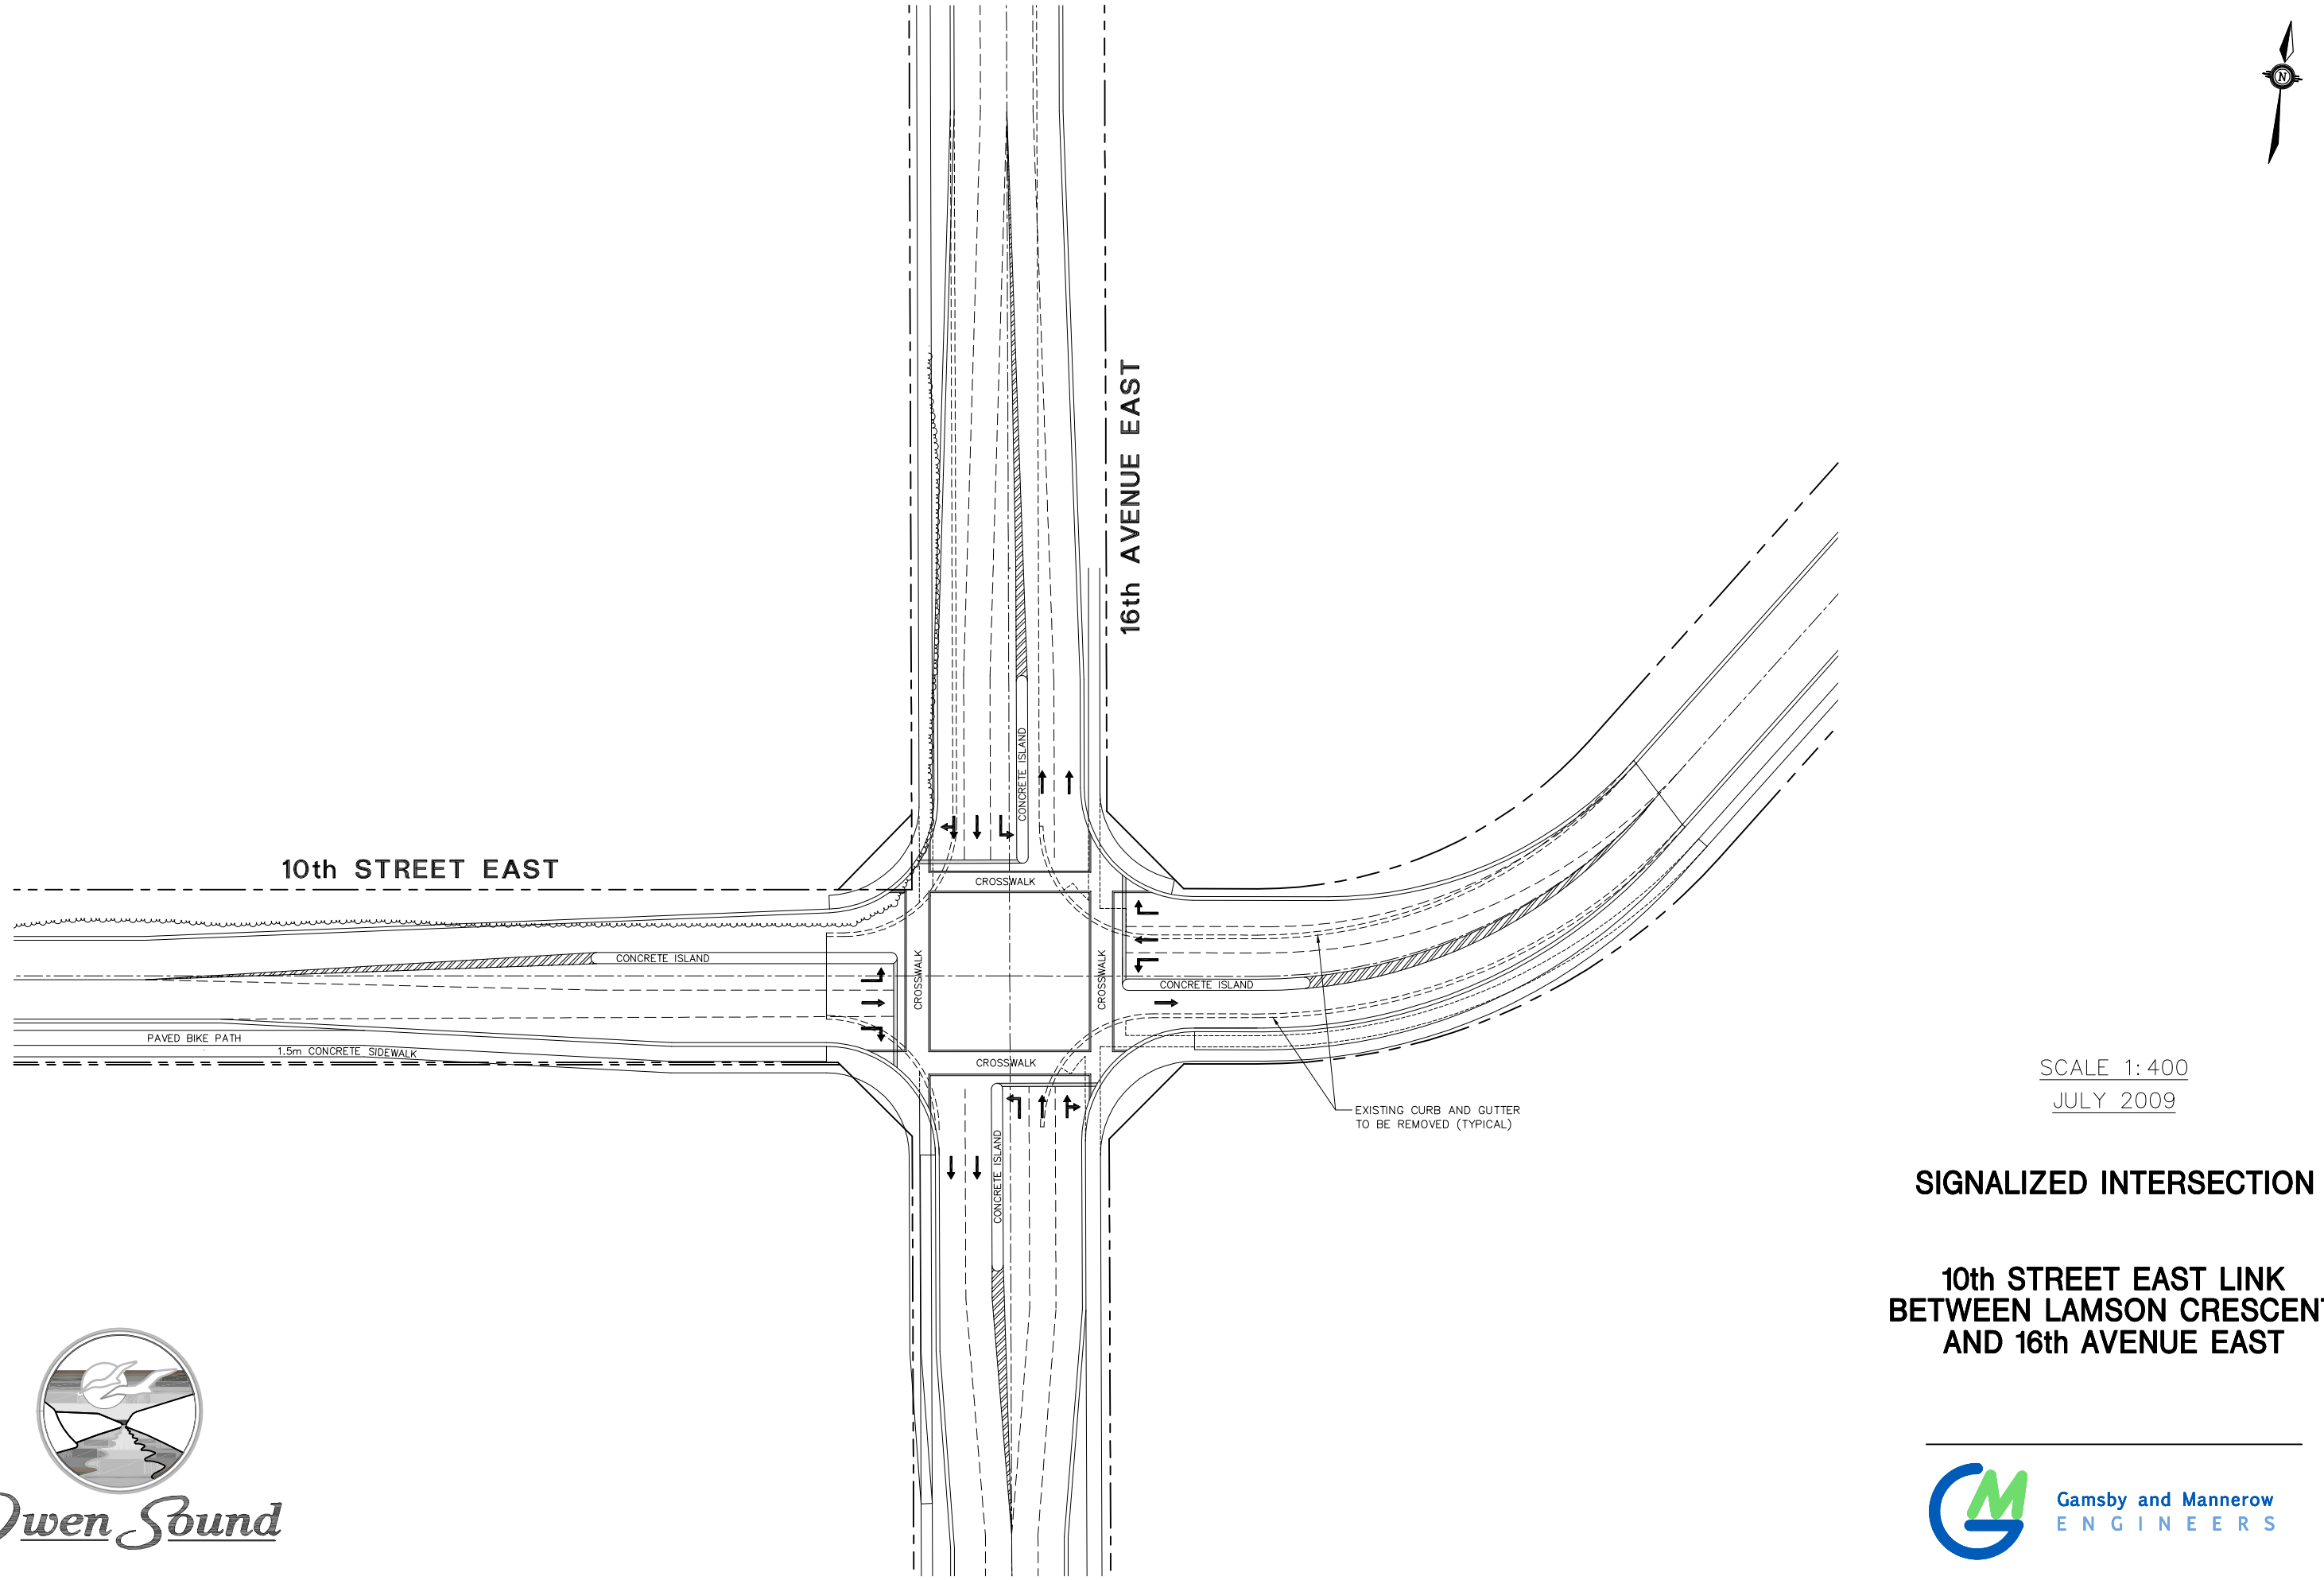

SCALE 1:400

JULY 2009

SIGNALIZED INTERSECTION

10th STREET EAST LINK BETWEEN LAMSON CRESCENT AND 16th AVENUE EAST

Owen Sound

Gamsby and Mannerow
ENGINEERS