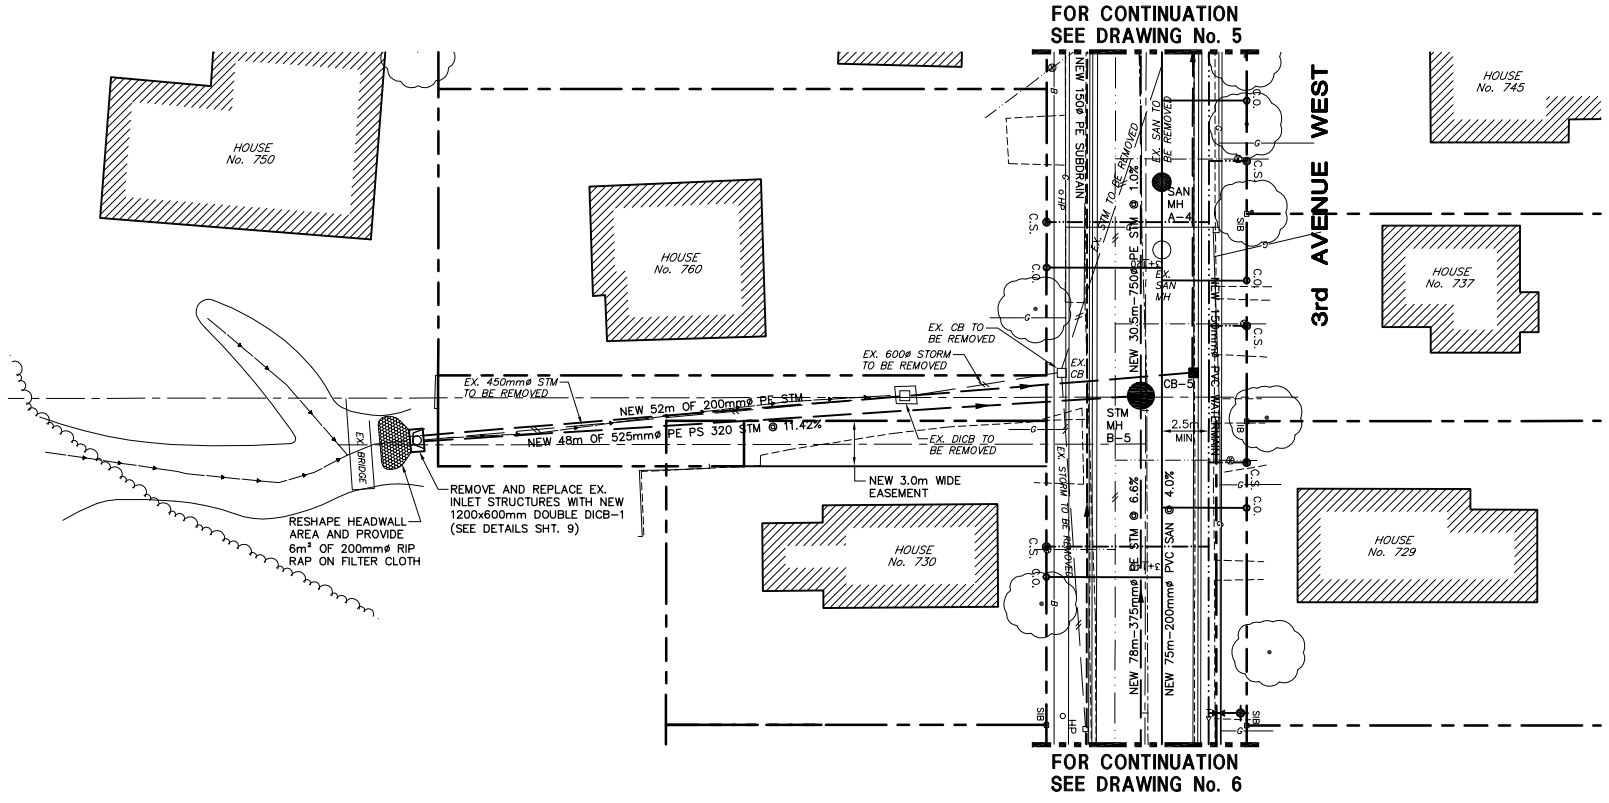

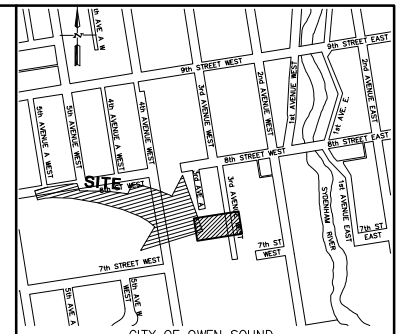

CITY OF OWEN SOUND

KEY PLAN

NOT TO SCALE

NOTES :

#1 BENCHMARK ELEV. - 182.755m

GEODETIC BENCHMARK MONUMENT 12.2m± NORTH OF NORTH-EAST CORNER OF WAR MEMORIAL.

#2 BENCHMARK ELEV. - 185.523m

TOP NUT OF HYDRANT ON SOUTH EAST CORNER OF 8th STREET WEST AND 3rd AVENUE WEST.

THE POSITION OF POLE LINES, CONDUITS, WATERMAINS, SEWERS AND OTHER UNDERGROUND AND OVERGROUND UTILITIES AND STRUCTURES IS NOT NECESSARILY SHOWN ON THE CONTRACT DRAWINGS, AND, WHERE SHOWN, THE ACCURACY OF THE POSITION OF SUCH UTILITIES AND STRUCTURES IS NOT GUARANTEED.

BEFORE STARTING WORK, THE CONTRACTOR SHALL INFORM HIMSELF OF THE EXACT LOCATION OF ALL SUCH UTILITIES AND STRUCTURES, AND SHALL ASSUME ALL LIABILITY FOR ANY DAMAGE TO THEM.

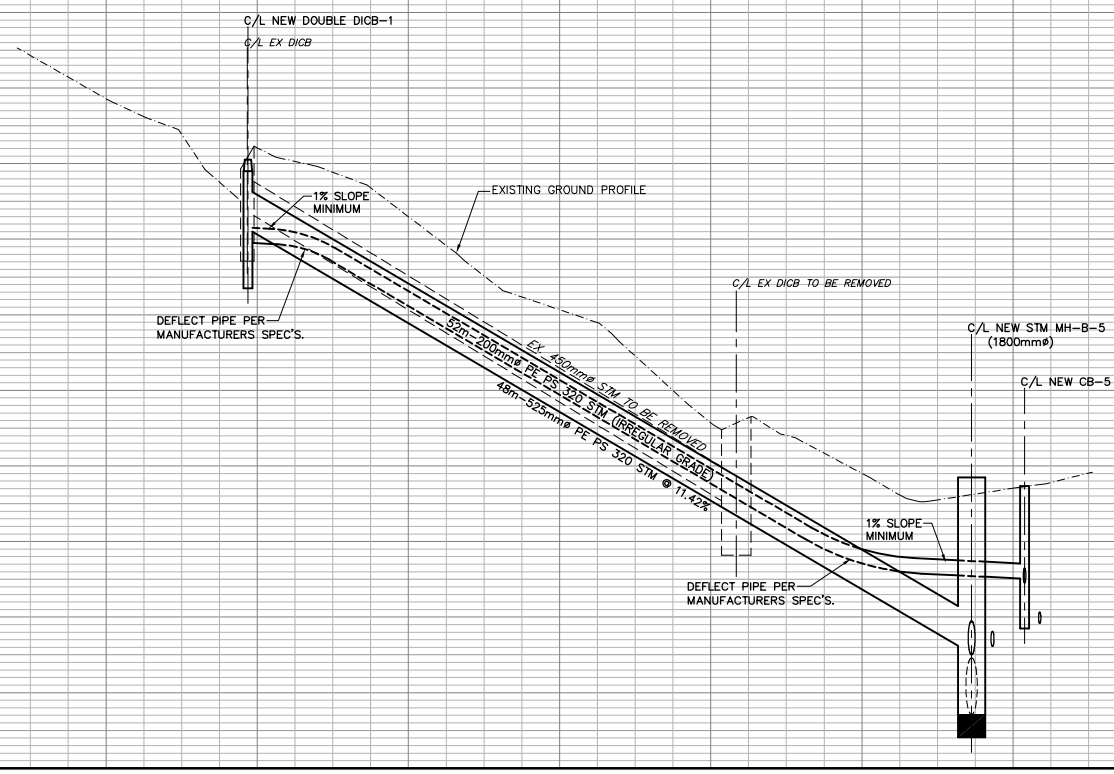

DATUM	191	190	189	188	187	186
NEW CENTRE LINE GRADE						
TOP OF WATERMAIN ELEV						
STORM SEWER INVERT						
SANITARY SEWER INVERT						
CHAINAGE						

DATUM	185	184	183	182		
NEW CENTRE LINE GRADE						
TOP OF WATERMAIN ELEV						
STORM SEWER INVERT						
SANITARY SEWER INVERT						
CHAINAGE						

	INV. W 188.30	*INV. W 184.54*	INV. N 182.325
	INV. E 188.10 (525ø)	*INV. E 184.42*	INV. S 182.50
	INV. E 187.95 (200ø)		INV. W 182.62
			INV. N 183.45
			INV. W 183.51

J. B. SLOCOMBE
LICENSED PROFESSIONAL ENGINEER
PROVINCE OF ONTARIO

NO.	DATE	REVISION DESCRIPTION	CH'KD
3	DEC 08	ISSUED FOR TENDER REVIEW	J.B.S.
2	JUNE 08	REVISED PER CITY AND MOE COMMENTS	J.B.S.
1	JAN 08	REVISED PER CITY COMMENTS	J.B.S.

Owen Sound

Gamsby and Mannerow ENGINEERS

8th ST. WEST, 3rd AVE 'A' AND 3rd AVENUE WEST

RECONSTRUCTION

CITY OF OWEN SOUND

PLAN & PROFILE

DRAWN BY :	APPROVED BY :	PROJECT NO. :	DRAWING NO. :
K.B.	J.B.S.	M-1580	7
DESIGNED BY :	DATE :	SCALE :	
J.B.S.	JUNE 8, 2007	HORIZ. 1:250 VERT. 1:50	

Plotted On: January 26, 2009 M1580PP-K.dwg